HINSDALE-BRATTLEBORO
12210C
A004(152)
PUBLIC HEARING PLAN

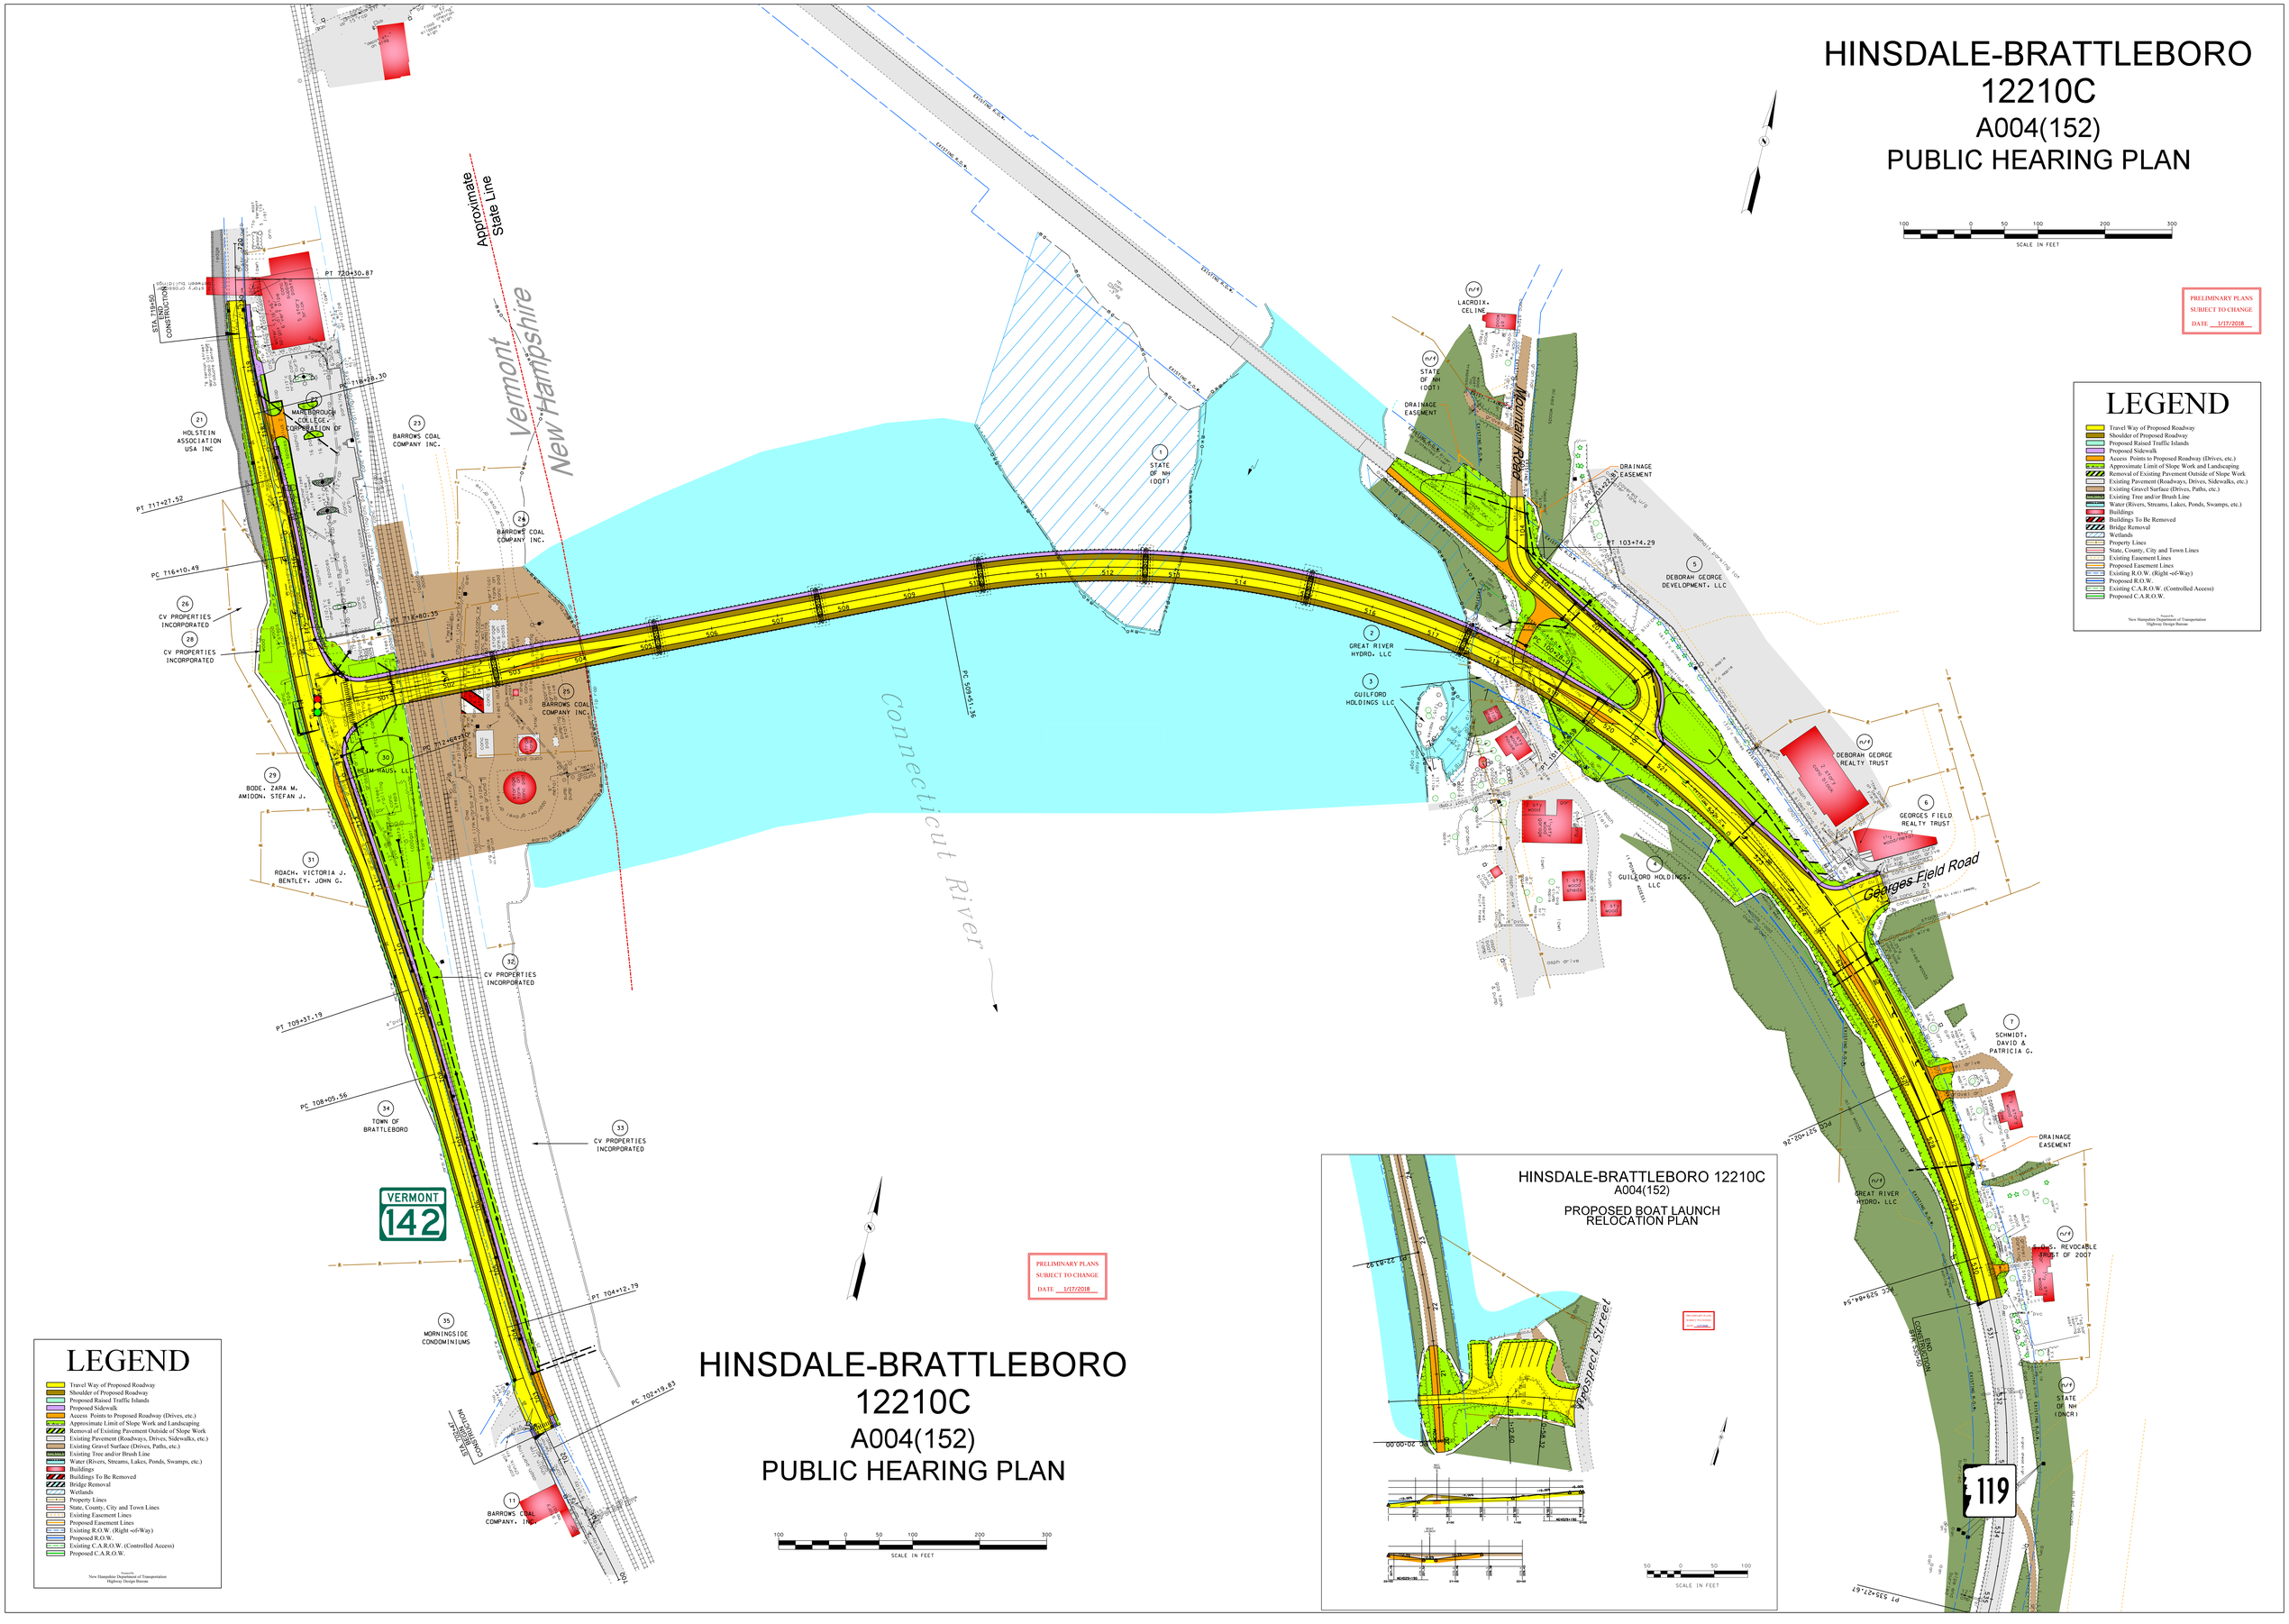

PRELIMINARY PLANS
SUBJECT TO CHANGE
DATE 1/17/2018

LEGEND

- Travel Way of Proposed Roadway
- Shoulder of Proposed Roadway
- Proposed Raised Traffic Islands
- Proposed Sidewalk
- Access Points to Proposed Roadway (Drives, etc.)
- Approximate Limit of Slope Work and Landscaping
- Removal of Existing Pavement Outside of Slope Work
- Existing Pavement (Roadways, Drives, Sidewalks, etc.)
- Existing Gravel Surface (Drives, Paths, etc.)
- Existing Tree and/or Brush Line
- Water (Rivers, Streams, Lakes, Ponds, Swamps, etc.)
- Buildings
- Buildings To Be Removed
- Bridge Removal
- Wetlands
- Property Lines
- State, County, City and Town Lines
- Existing Easement Lines
- Proposed Easement Lines
- Existing R.O.W. (Right -of-Way)
- Proposed R.O.W.
- Existing C.A.R.O.W. (Controlled Access)
- Proposed C.A.R.O.W.

Prepared by
New Hampshire Department of Transportation
Highway Design Bureau

SCALE IN FEET: 100 0 50 100 200 300

PRELIMINARY PLANS
SUBJECT TO CHANGE
DATE 1/17/2018

HINSDALE-BRATTLEBORO
12210C
A004(152)
PUBLIC HEARING PLAN

LEGEND
Travel Way of Proposed Roadway
Shoulder of Proposed Roadway
Proposed Raised Traffic Islands
Proposed Sidewalk
Access Points to Proposed Roadway (Drives, etc.)
Approximate Limit of Slope Work and Landscaping
Removal of Existing Pavement Outside of Slope Work
Existing Pavement (Roadways, Drives, Sidewalks, etc.)
Existing Gravel Surface (Drives, Paths, etc.)
Existing Tree and/or Brush Line
Water (Rivers, Streams, Lakes, Ponds, Swamps, etc.)
Buildings
Buildings To Be Removed
Bridge Removal
Wetlands
Property Lines
State, County, City and Town Lines
Existing Easement Lines
Proposed Easement Lines
Existing R.O.W. (Right -of-Way)
Proposed R.O.W.
Existing C.A.R.O.W. (Controlled Access)
Proposed C.A.R.O.W.
Prepared by
New Hampshire Department of Transportation
Highway Design Bureau
SCALE IN FEET: 100 0 50 100 200 300

HINSDALE-BRATTLEBORO 12210C
A004(152)

PROPOSED BOAT LAUNCH RELOCATION PLAN

PRELIMINARY PLANS
SUBJECT TO CHANGE
DATE 1/17/2018

SCALE IN FEET: 50 0 50 100