HINSDALE-BRATTLEBORO 12210C

A004(152)

PUBLIC INFORMATIONAL PROFILE

PRELIMINARY PLANS
SUBJECT TO CHANGE
DATE 9/7/2017

SCALE: 1" = 50' HORIZONTAL
1" = 10' VERTICAL

MOUNTAIN ROAD

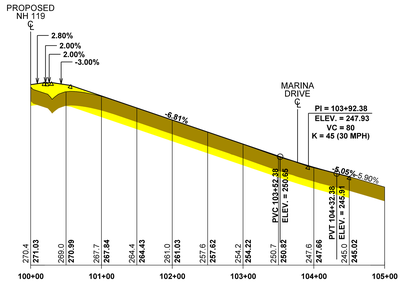
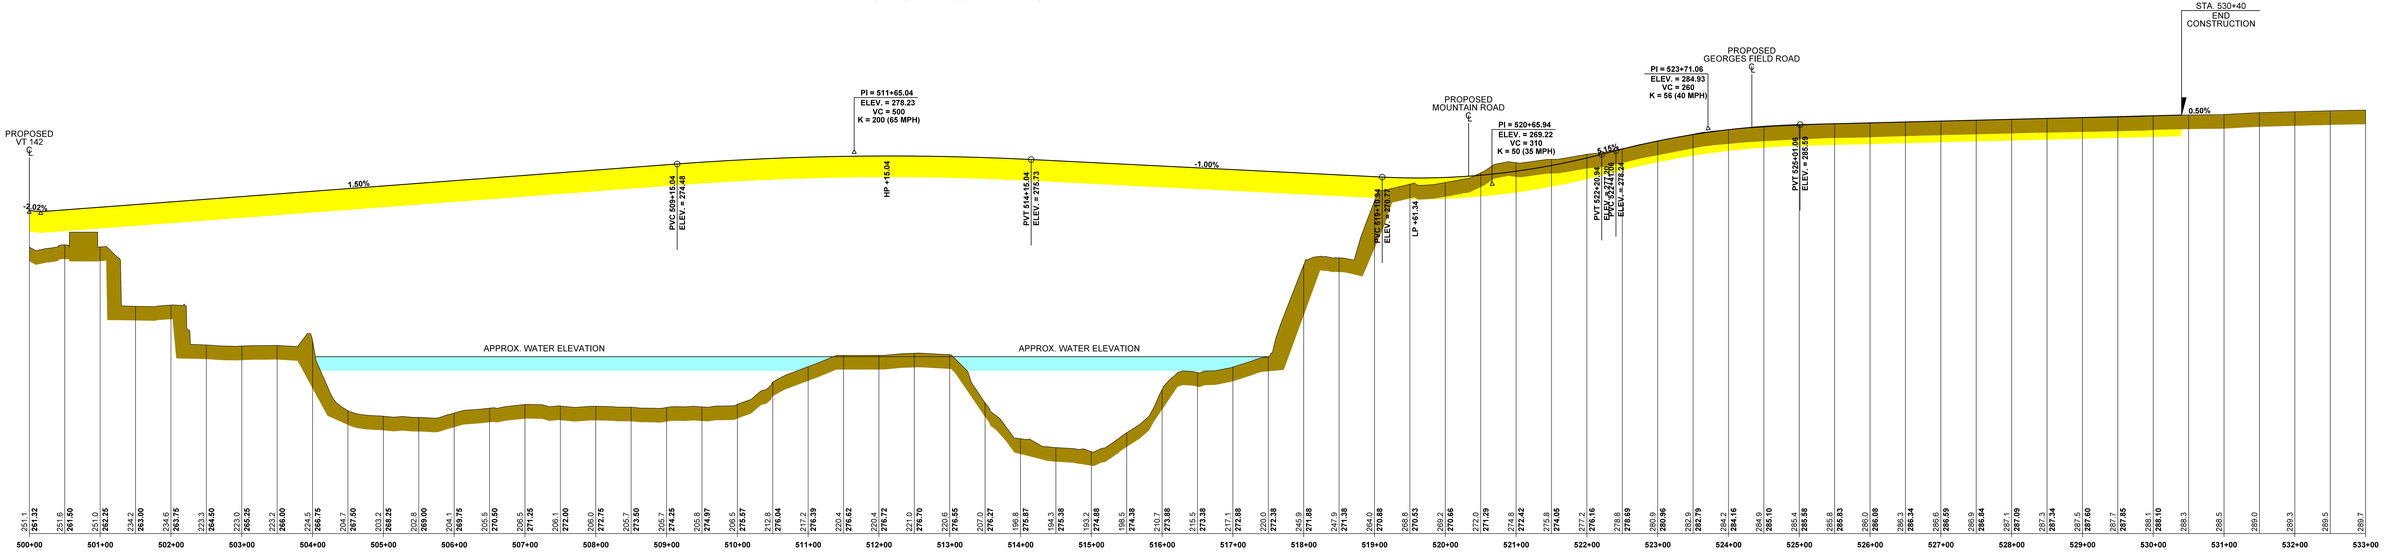
NH ROUTE 119