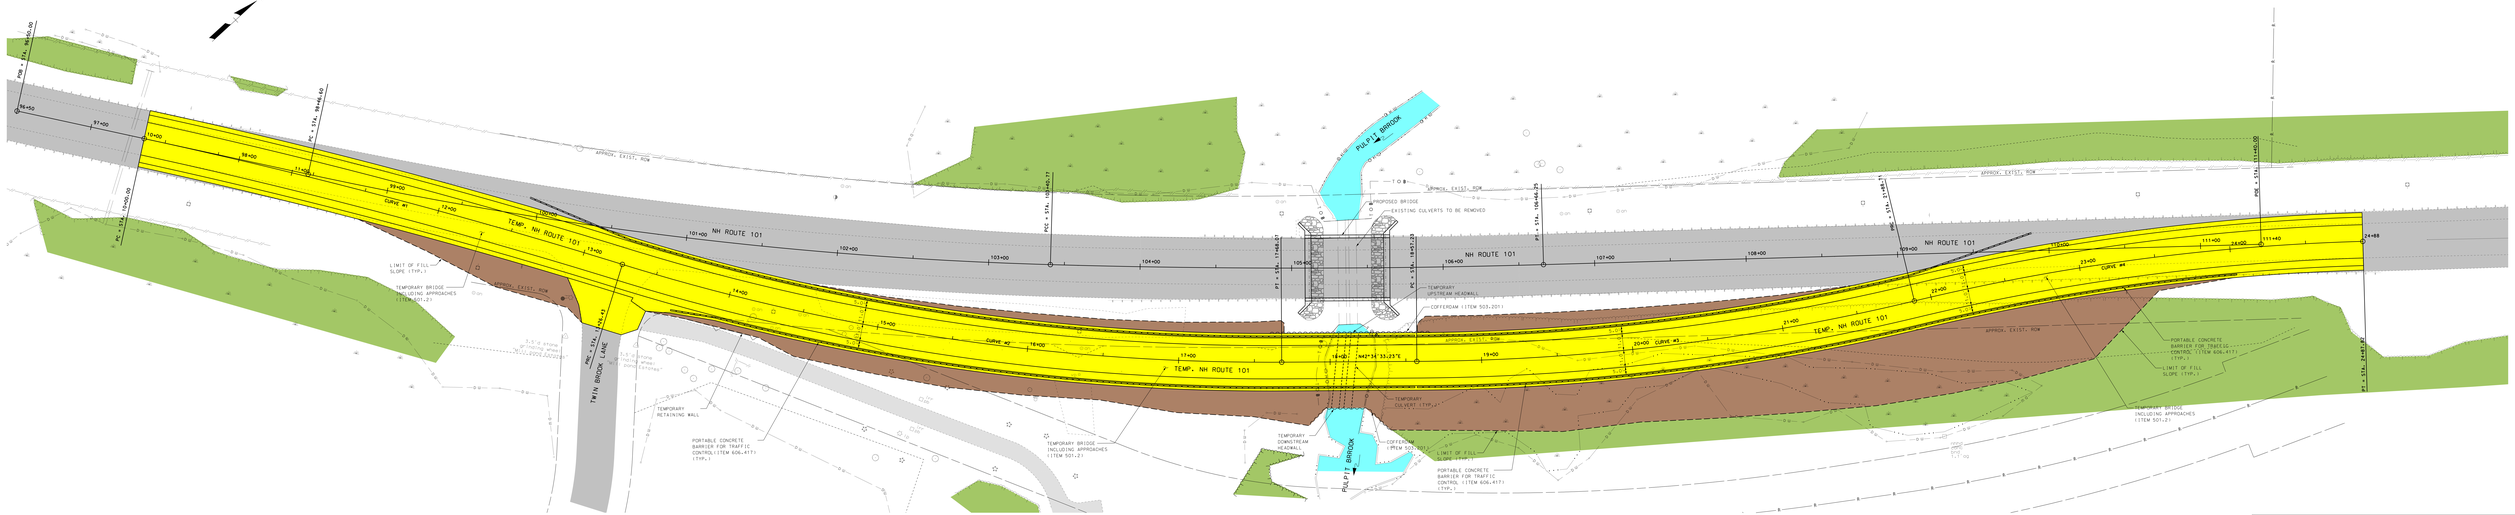

TEMPORARY PLAN (ALTERNATIVE 1)

SCALE 1" = 20'

20 0 20 40

SCALE IN FEET

ORIGINAL SCALE IN INCHES FOR REDUCED PLANS

0 1 2 3

STATE OF NEW HAMPSHIRE

DEPARTMENT OF TRANSPORTATION * BUREAU OF BRIDGE DESIGN

TOWN: BEDFORD	BRIDGE NO. 088/065	STATE PROJECT 15692C
LOCATION: NH ROUTE 101 OVER PULPIT BROOK		

KLEINFELDER Bright People. Right Solutions.

TEMPORARY ALIGNMENT PLAN

REVISIONS AFTER PROPOSAL	BY	DATE		BY	DATE	BRIDGE SHEET
			DESIGNED	TJW	09/17	CHECKED	TJM	10/17	4 OF 13
			DRAWN	DRB	09/17	CHECKED	TJW	10/17	FILE NUMBER
			QUANTITIES	TJW	10/17	CHECKED	TJM	10/17	
			ISSUE DATE		FEDERAL PROJECT NO.		SHEET NO.	TOTAL SHEETS
			REV. DATE		X-A004(254)		-	-

SUBDIRECTORY	DGN LOCATOR	SHEET SCALE
XX	[0145_15692 Temp Plan	AS NOTED