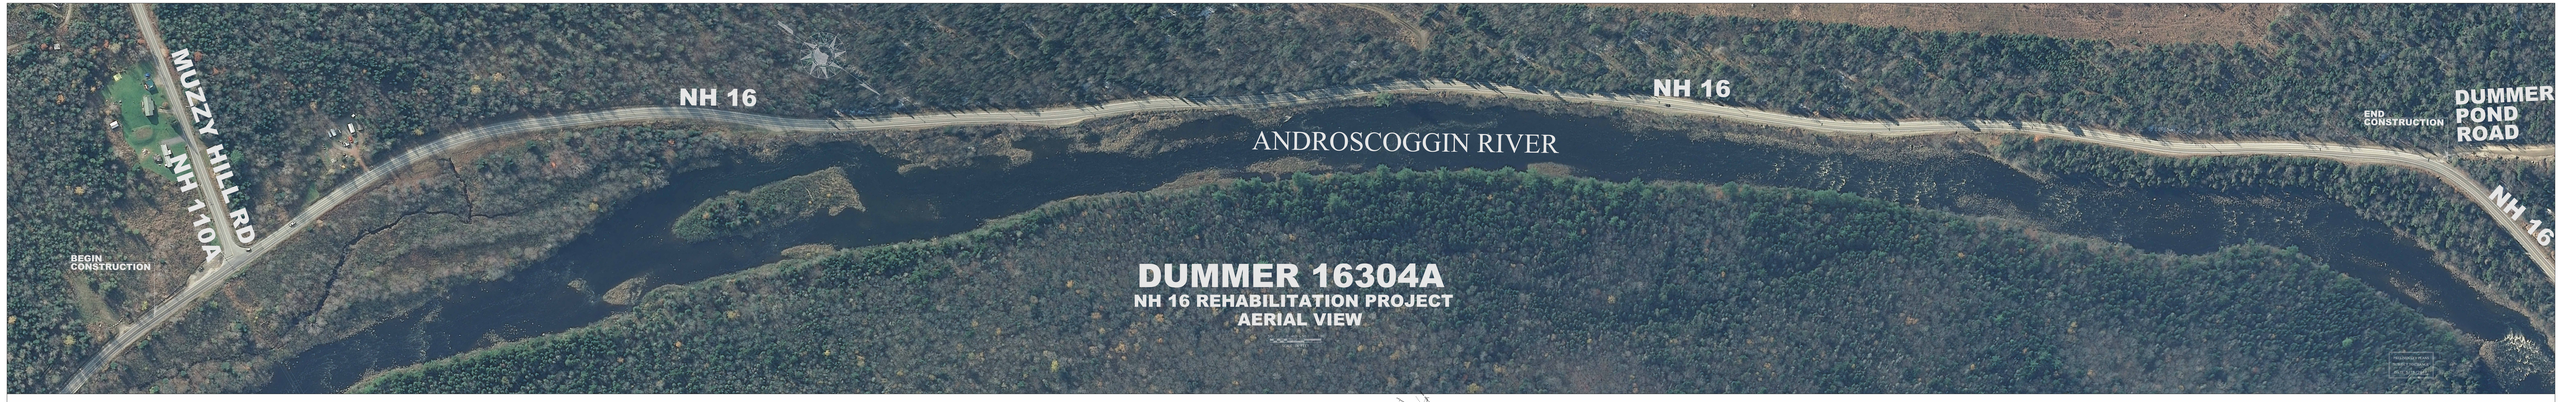

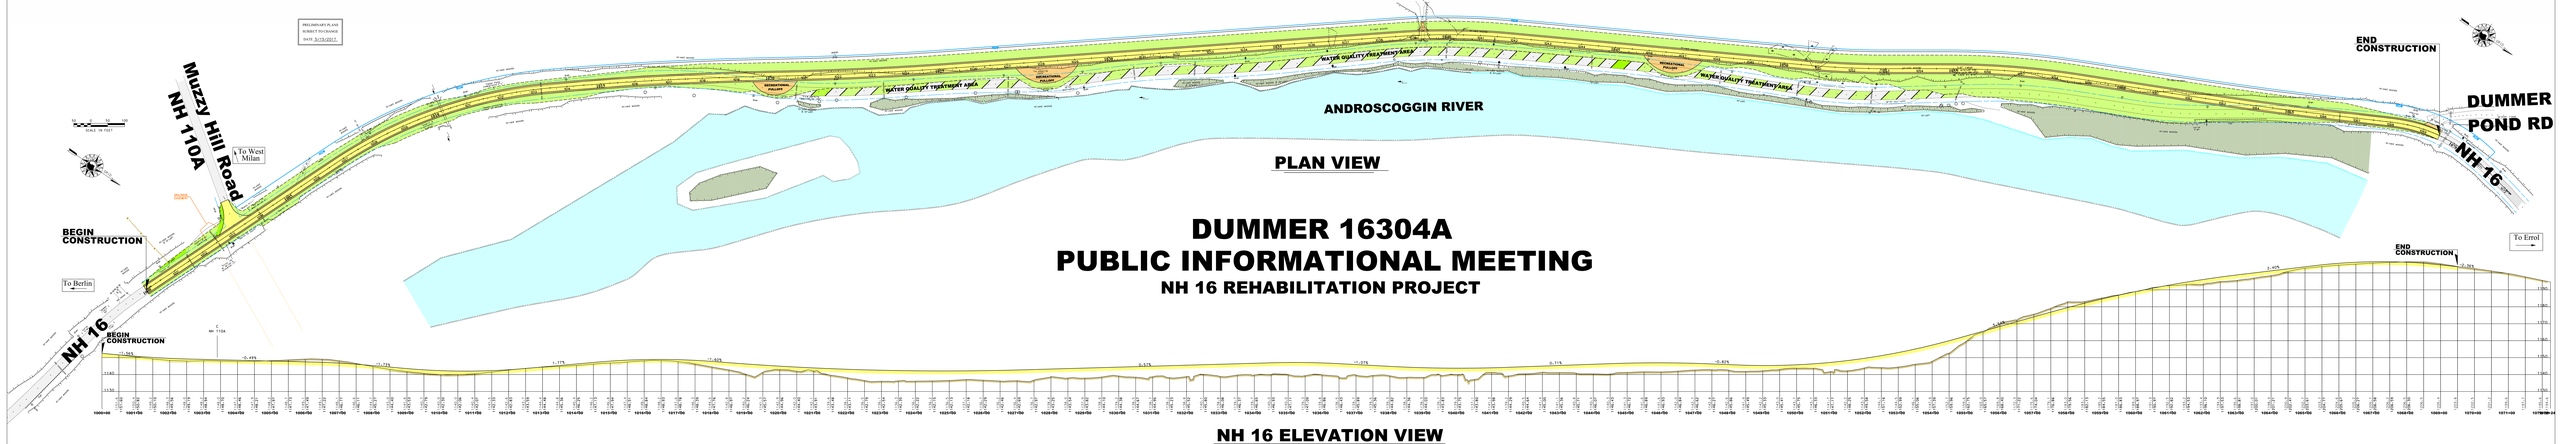

Proposed Work	Existing Gravel Surface	Existing Pavement
Proposed Drives and Parking Areas	Existing Trees or Brush	Existing R.O.W. (Right -of-Way)
Pavement Removal	Water	Proposed R.O.W.

Public Officials/Public Informational Meeting
Dummer Town Offices
May 16, 2017

www.nh.gov/dot/projects/

Project Informational Map

DUMMER
X-A003(835)
16304A

New Hampshire DOT
Department of Transportation