Draft Plan
01/15/2020

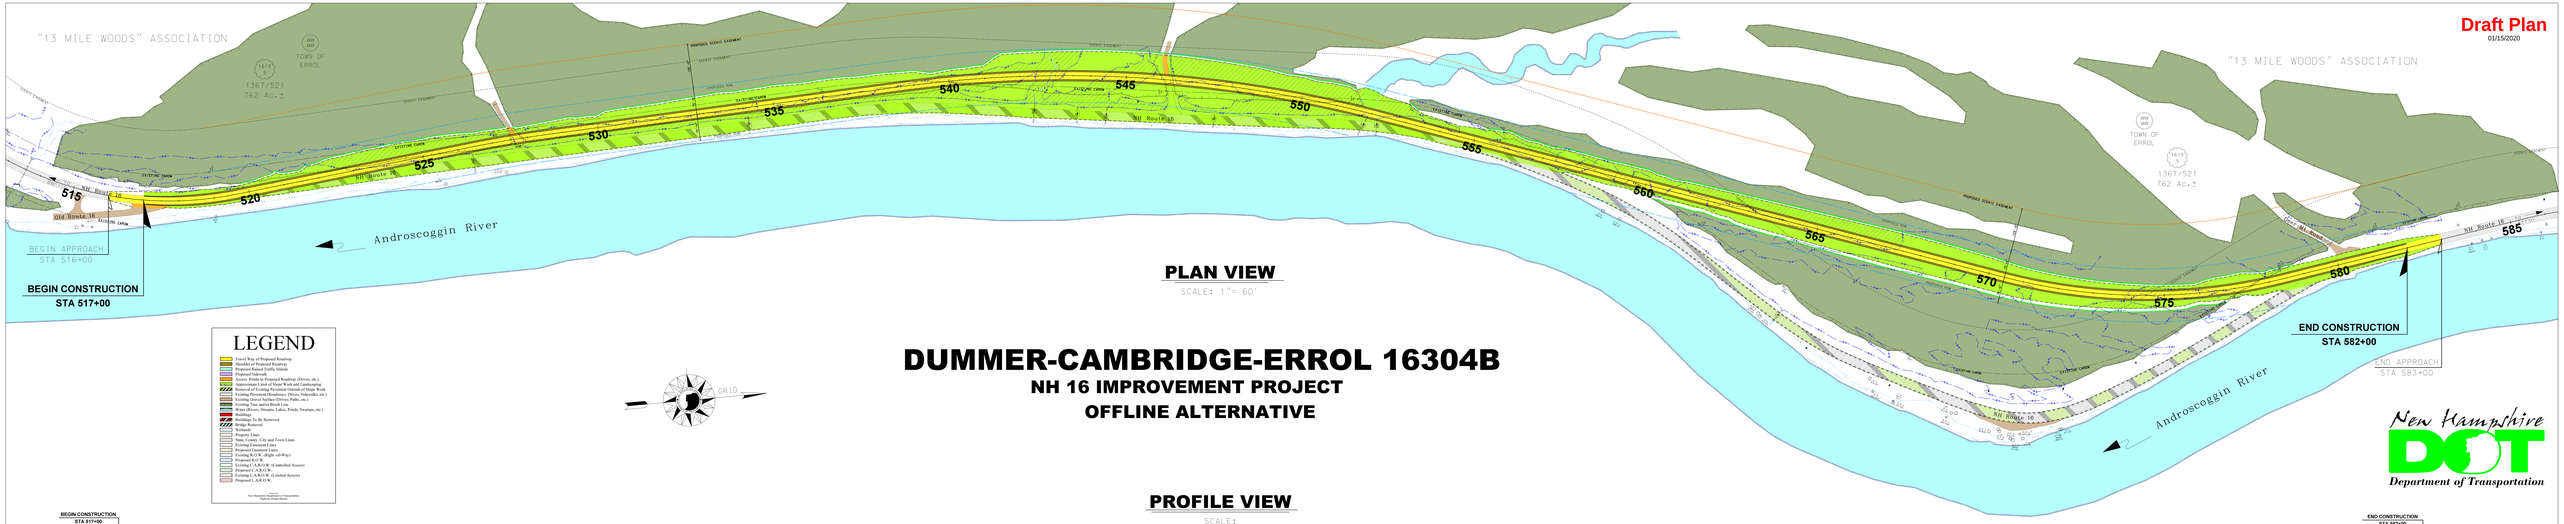

PLAN VIEW

SCALE: 1"= 60'

DUMMER-CAMBRIDGE-ERROL 16304B

NH 16 IMPROVEMENT PROJECT

OFFLINE ALTERNATIVE

LEGEND

- Travel Way of Proposed Roadway
- Shoulder of Proposed Roadway
- Proposed Median Island/Traffic Islands
- Proposed Sidewalk
- Access Points to Proposed Roadway (Drives, etc.)
- Proposed Pavement Outside of Slope Work
- Removal of Existing Pavement Outside of Slope Work
- Existing Pavement (Roadways, Drives, Sidewalks, etc.)
- Proposed Surface (Drives, Paths, etc.)
- Existing Trees, Shrubs, Stumps
- Water (Rivers, Streams, Lakes, Ponds, Swamps, etc.)
- Buildings
- Buildings To Be Removed
- Building Removal
- Wetlands
- Property Lines
- Municipal Lines, City and Town Lines
- Existing Easement Lines
- Proposed Easement Lines
- Existing C.A.R.O.W. (Right-of-Way)
- Proposed A.O.W.
- Existing C.A.R.O.W. (Controlled Access)
- Proposed C.A.R.O.W.
- Existing L.A.R.O.W. (Limited Access)
- Proposed L.A.R.O.W.

Legend is
New Hampshire Department of Transportation
Highway Design Manual

PROFILE VIEW

SCALE:
1"= 60' HORIZ.
1"= 12' VERT.

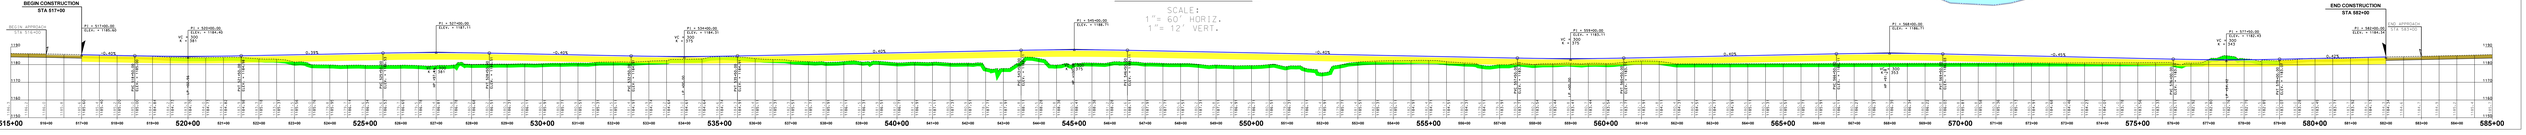

New Hampshire DOT
Department of Transportation