ALBANY 29597
X-A004 (190)

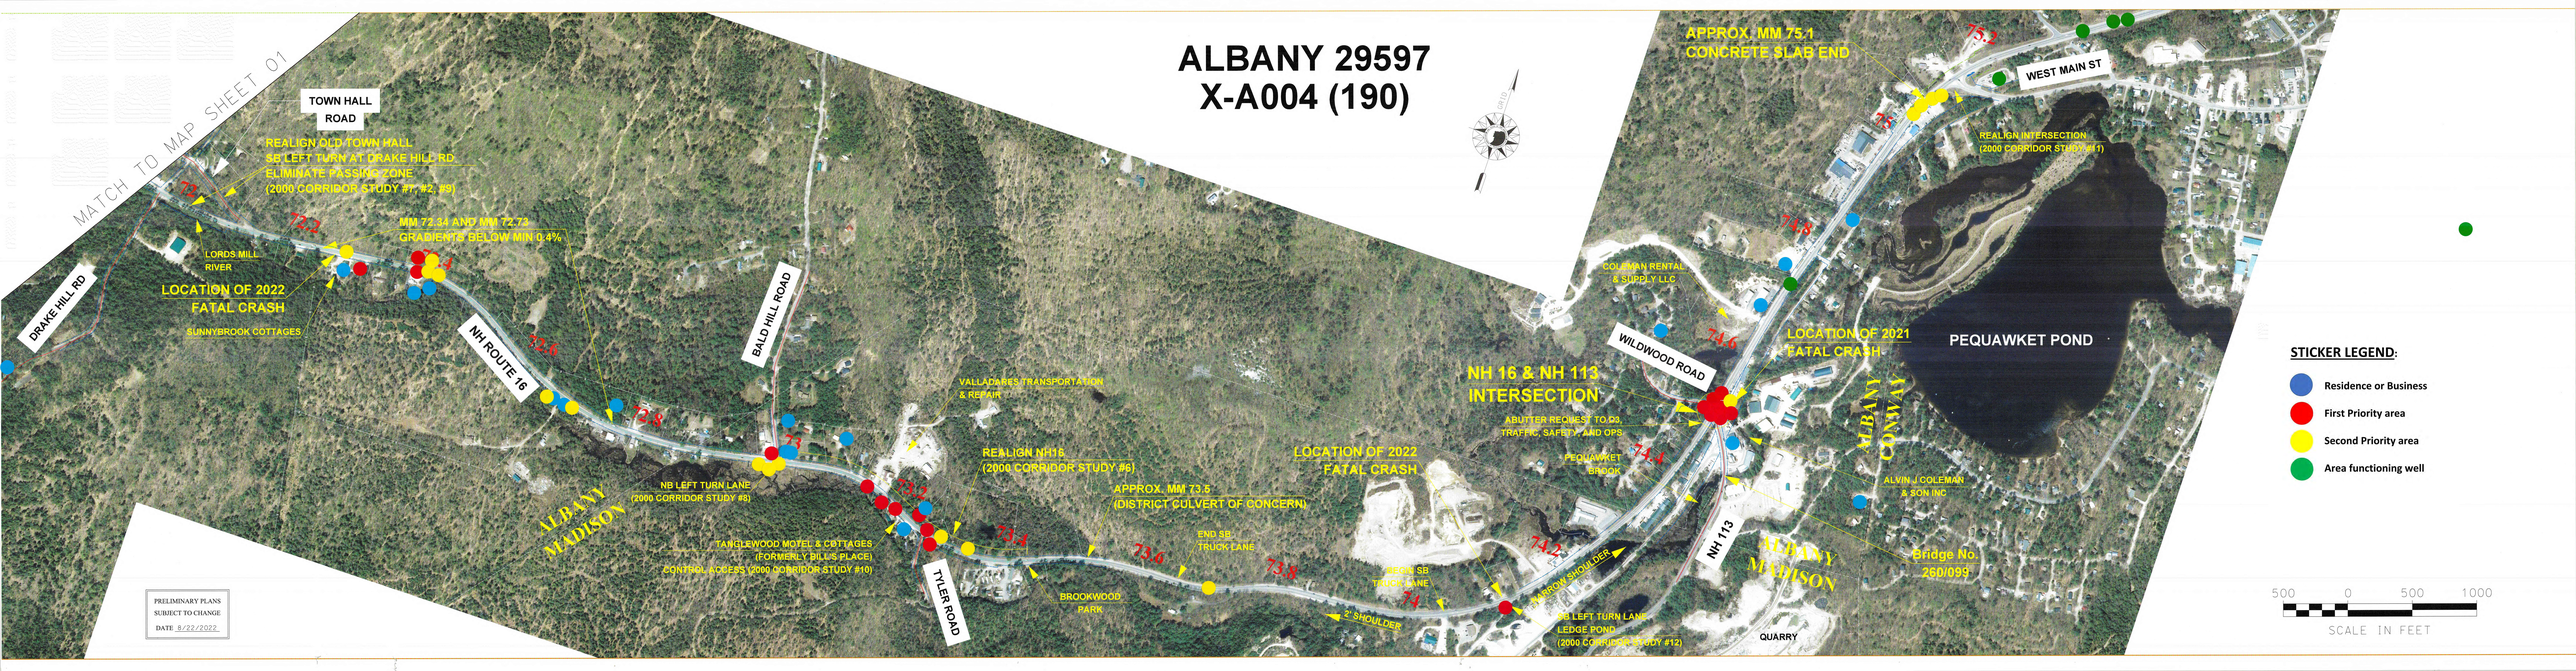

PRELIMINARY PLANS
SUBJECT TO CHANGE
DATE 8/22/2022

STICKER LEGEND:

- Residence or Business
- First Priority area
- Second Priority area
- Area functioning well

500 0 500 1000
SCALE IN FEET

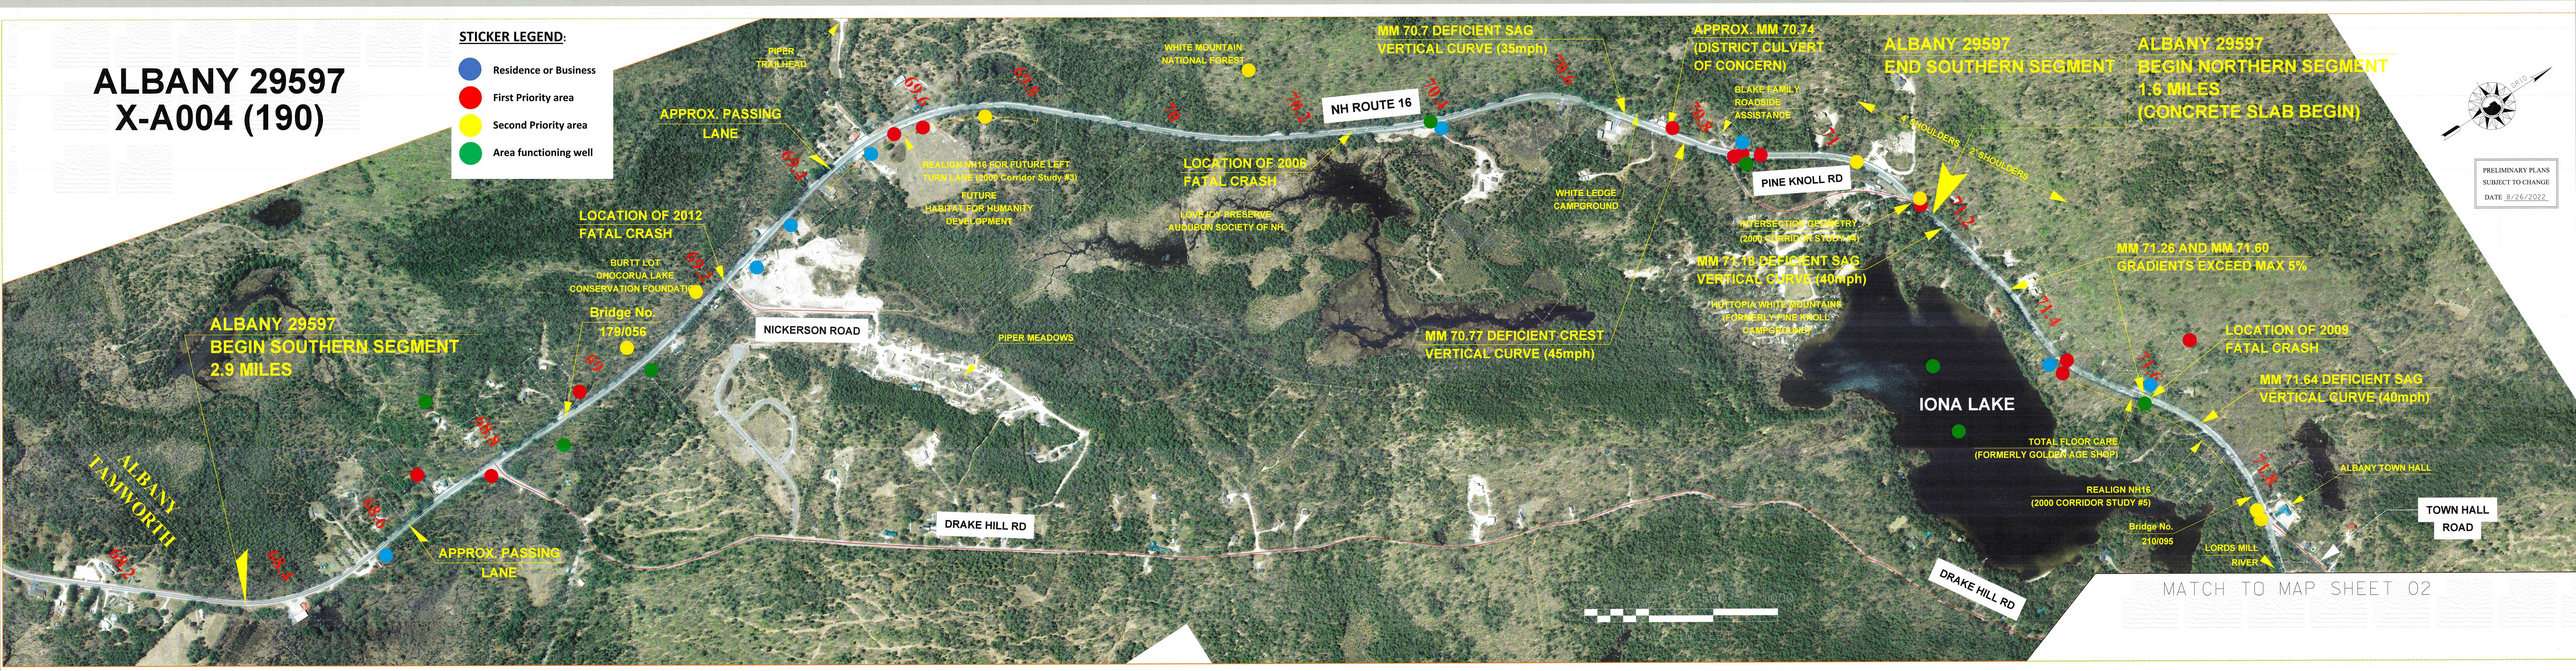
ALBANY 29597
X-A004 (190)
STICKER LEGEND:
Residence or Business
First Priority area
Second Priority area
Area functioning well
PIPER TRAILHEAD
APPROX. PASSING LANE
LOCATION OF 2012 FATAL CRASH
BURTT LOT
OHOCORUA LAKE CONSERVATION FOUNDATION
Bridge No. 179/056
NICKERSON ROAD
ALBANY 29597
BEGIN SOUTHERN SEGMENT
2.9 MILES
ALBANY TAMWORTH
APPROX. PASSING LANE
DRAKE HILL RD
PIPER MEADOWS
REALIGN NH16 FOR FUTURE LEFT TURN LANE (2000 Corridor Study #3)
FUTURE HABITAT FOR HUMANITY DEVELOPMENT
WHITE MOUNTAIN NATIONAL FOREST
LOCATION OF 2008 FATAL CRASH
LOVEJOY PRESERVE AUDUBON SOCIETY OF NH
NH ROUTE 16
MM 70.7 DEFICIENT SAG VERTICAL CURVE (35mph)
MM 70.77 DEFICIENT CREST VERTICAL CURVE (45mph)
WHITE LEDGE CAMPGROUND
APPROX. MM 70.74 (DISTRICT CULVERT OF CONCERN)
BLAKE FAMILY ROADSIDE ASSISTANCE
PINE KNOLL RD
INTERSECTION GEOMETRY (2000 CORRIDOR STUDY #4)
MM 71.18 DEFICIENT SAG VERTICAL CURVE (40mph)
HOTTOPIA WHITE MOUNTAINS (FORMERLY PINE KNOLL CAMPGROUND)
ALBANY 29597
END SOUTHERN SEGMENT
ALBANY 29597
BEGIN NORTHERN SEGMENT
1.6 MILES
(CONCRETE SLAB BEGIN)
4' SHOULDERS
4' SHOULDERS
MM 71.26 AND MM 71.60 GRADIENTS EXCEED MAX 5%
LOCATION OF 2009 FATAL CRASH
MM 71.64 DEFICIENT SAG VERTICAL CURVE (40mph)
IONA LAKE
TOTAL FLOOR CARE (FORMERLY GOLDEN AGE SHOP)
REALIGN NH16 (2000 CORRIDOR STUDY #5)
Bridge No. 210/095
LORDS MILL RIVER
ALBANY TOWN HALL
TOWN HALL ROAD
DRAKE HILL RD
PRELIMINARY PLANS SUBJECT TO CHANGE
DATE 8/26/2022
MATCH TO MAP SHEET 02