10 - 04 - 04

TRAVELED WAY WIDTH | SHOULDER WIDTH | GUARDRAIL OFFSET

SAMPLE
FOR USE AS A GUIDE ONLY

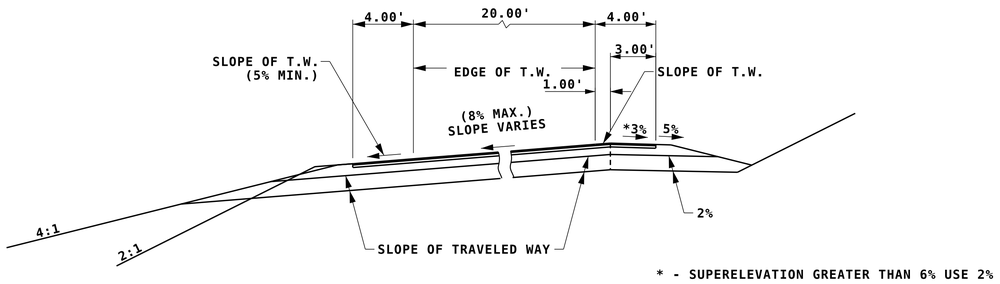

* - SUPERELEVATION GREATER THAN 6% USE 2%

SUPERELEVATED SECTION

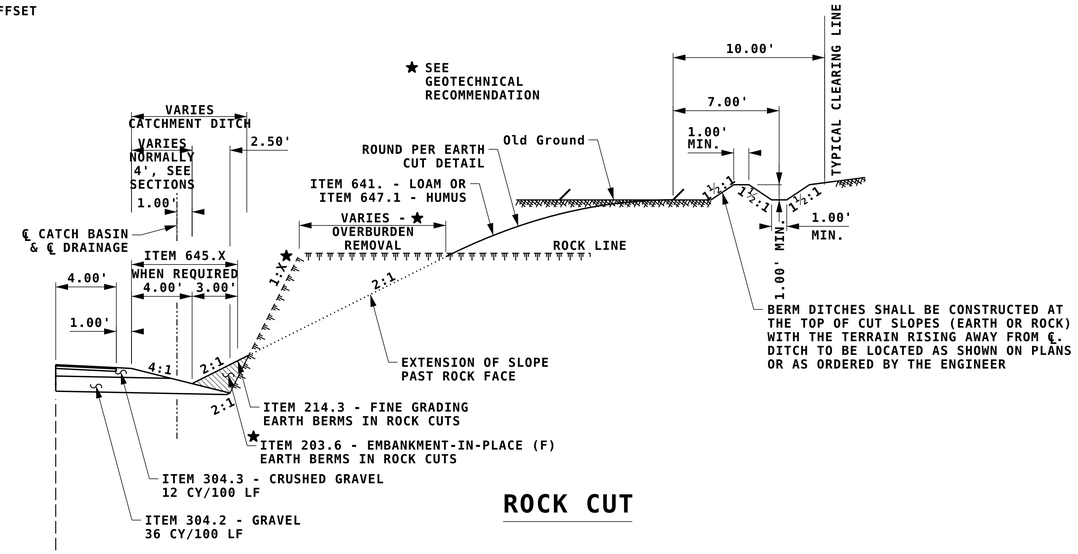

ROCK CUT

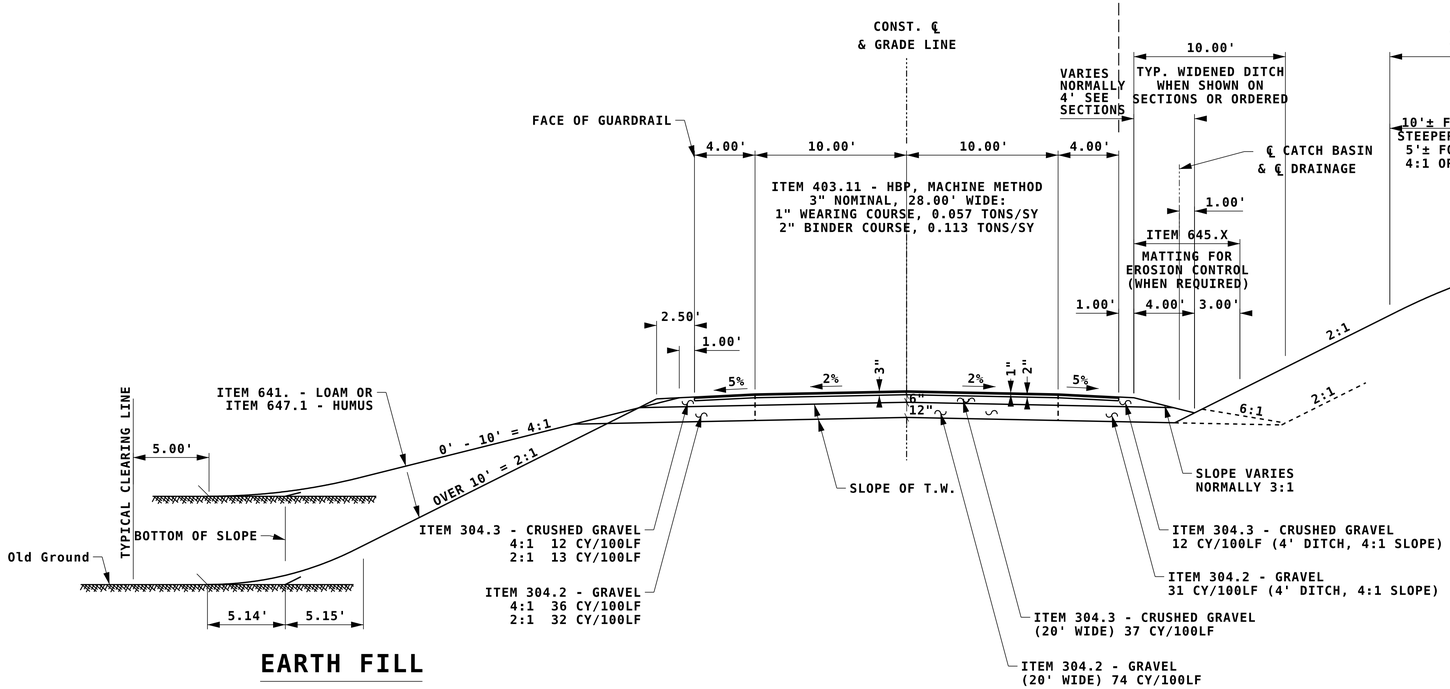

EARTH FILL

EARTH CUT

GENERAL NOTES

1. LEDGE AND BOULDER OUTCROPS SHALL BE REMOVED TO EARTH SLOPES WHEN ORDERED BY THE ENGINEER.
2. THE BASE COURSES AND PAVEMENT THICKNESSES SHOWN ARE FOR GUIDANCE ONLY. A PAVEMENT DESIGN SHOULD BE PERFORMED TO DETERMINE THE ACTUAL REQUIRED BASE COURSE AND PAVEMENT THICKNESSES. CONTACT THE BUREAU OF MATERIALS & RESEARCH FOR MORE INFORMATION.

STATE OF NEW HAMPSHIRE
SAMPLE
DEPARTMENT OF TRANSPORTATION ∘ BUREAU OF HIGHWAY DESIGN

10-4-4 TYPICAL SECTION

	REVISION DATE	DGN	STATE PROJECT NO.	SHEET NO.	TOTAL SHEETS
DM_10-04-TYP	08/22/2019	dm-10-04-typ	12345	2	9

REVISIONS AFTER PROPOSAL

NUMBER	DATE	STATION	DESCRIPTION

SDR PROCESSED	NAME1	DATE	DATE1
NEW DESIGN	NAME2	DATE	DATE2
SHEET CHECKED	NAME3	DATE	DATE3

AS BUILT DETAILS DATE