11 - 04 - 04

TRAVELED WAY WIDTH — SHOULDER WIDTH — GUARDRAIL OFFSET

SAMPLE
FOR USE AS A GUIDE ONLY

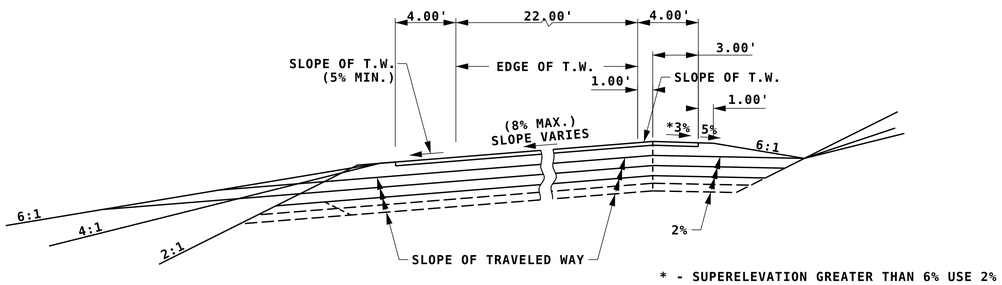

* - SUPERELEVATION GREATER THAN 6% USE 2%

SUPERELEVATED SECTION

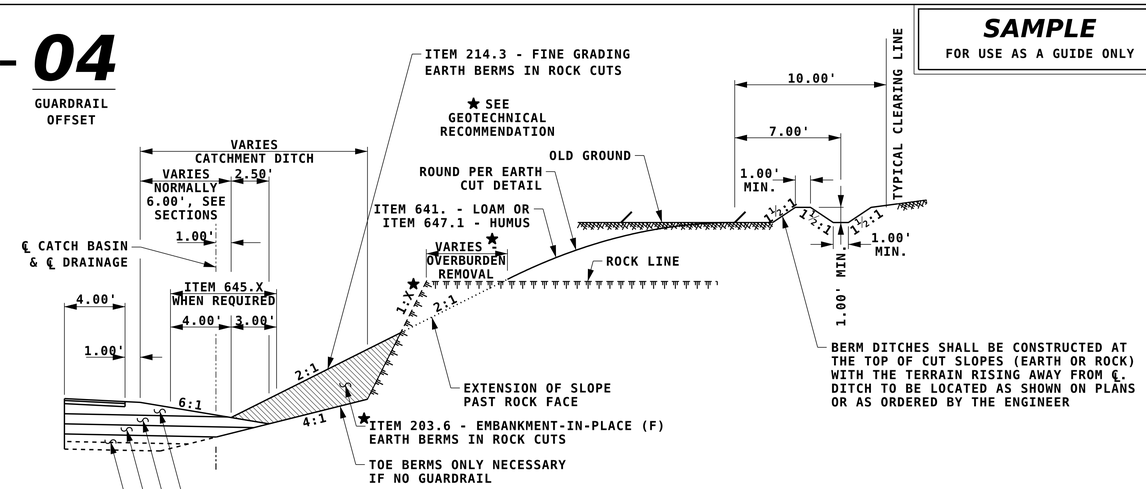

ROCK CUT

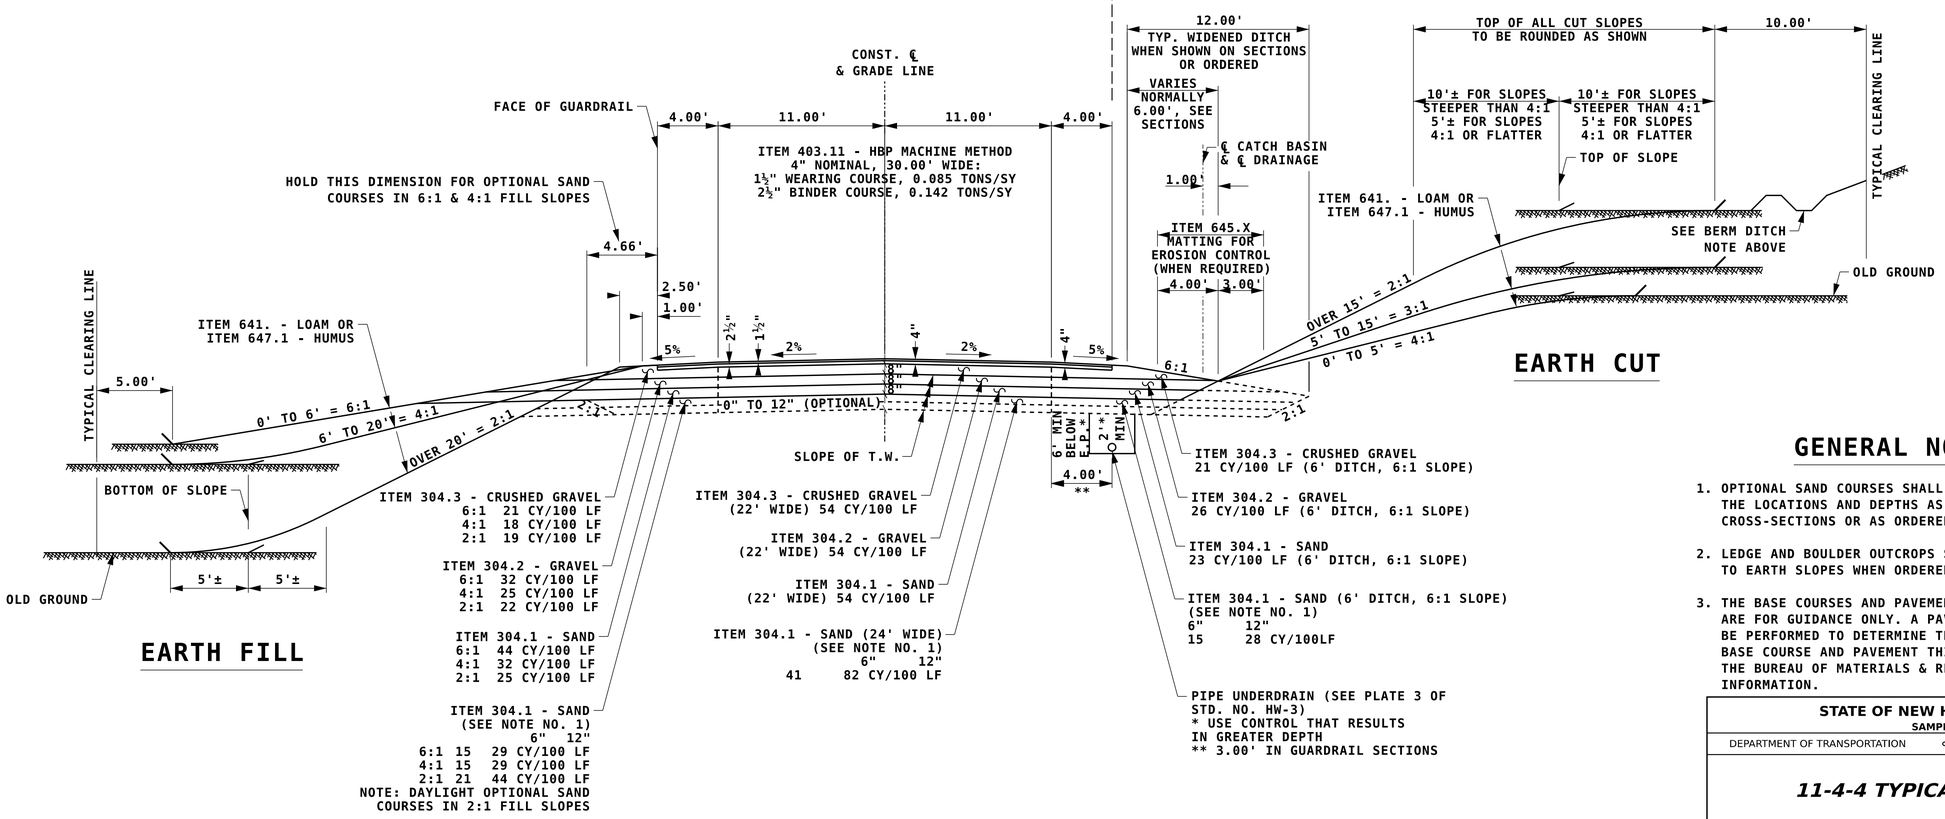

EARTH FILL

EARTH CUT

GENERAL NOTES

1. OPTIONAL SAND COURSES SHALL BE CONSTRUCTED AT THE LOCATIONS AND DEPTHS AS SHOWN ON THE CROSS-SECTIONS OR AS ORDERED BY THE ENGINEER.
2. LEDGE AND BOULDER OUTCROPS SHALL BE REMOVED TO EARTH SLOPES WHEN ORDERED BY THE ENGINEER.
3. THE BASE COURSES AND PAVEMENT THICKNESSES SHOWN ARE FOR GUIDANCE ONLY. A PAVEMENT DESIGN SHOULD BE PERFORMED TO DETERMINE THE ACTUAL REQUIRED BASE COURSE AND PAVEMENT THICKNESSES. CONTACT THE BUREAU OF MATERIALS & RESEARCH FOR MORE INFORMATION.

STATE OF NEW HAMPSHIRE
SAMPLE
DEPARTMENT OF TRANSPORTATION ∘ BUREAU OF HIGHWAY DESIGN

11-4-4 TYPICAL SECTION

REVISION DATE	DGN	STATE PROJECT NO.	SHEET NO.	TOTAL SHEETS
08/22/2019	dm-11-04-typ	12345	3	9

DM_11-04-TYP

NUMBER	DATE	STATION	STATION	DESCRIPTION

REVISIONS AFTER PROPOSAL

SDR PROCESSED	NAME1	DATE	DATE1
NEW DESIGN	NAME2	DATE	DATE2
SHEET CHECKED	NAME3	DATE	DATE3
AS BUILT DETAILS		DATE	